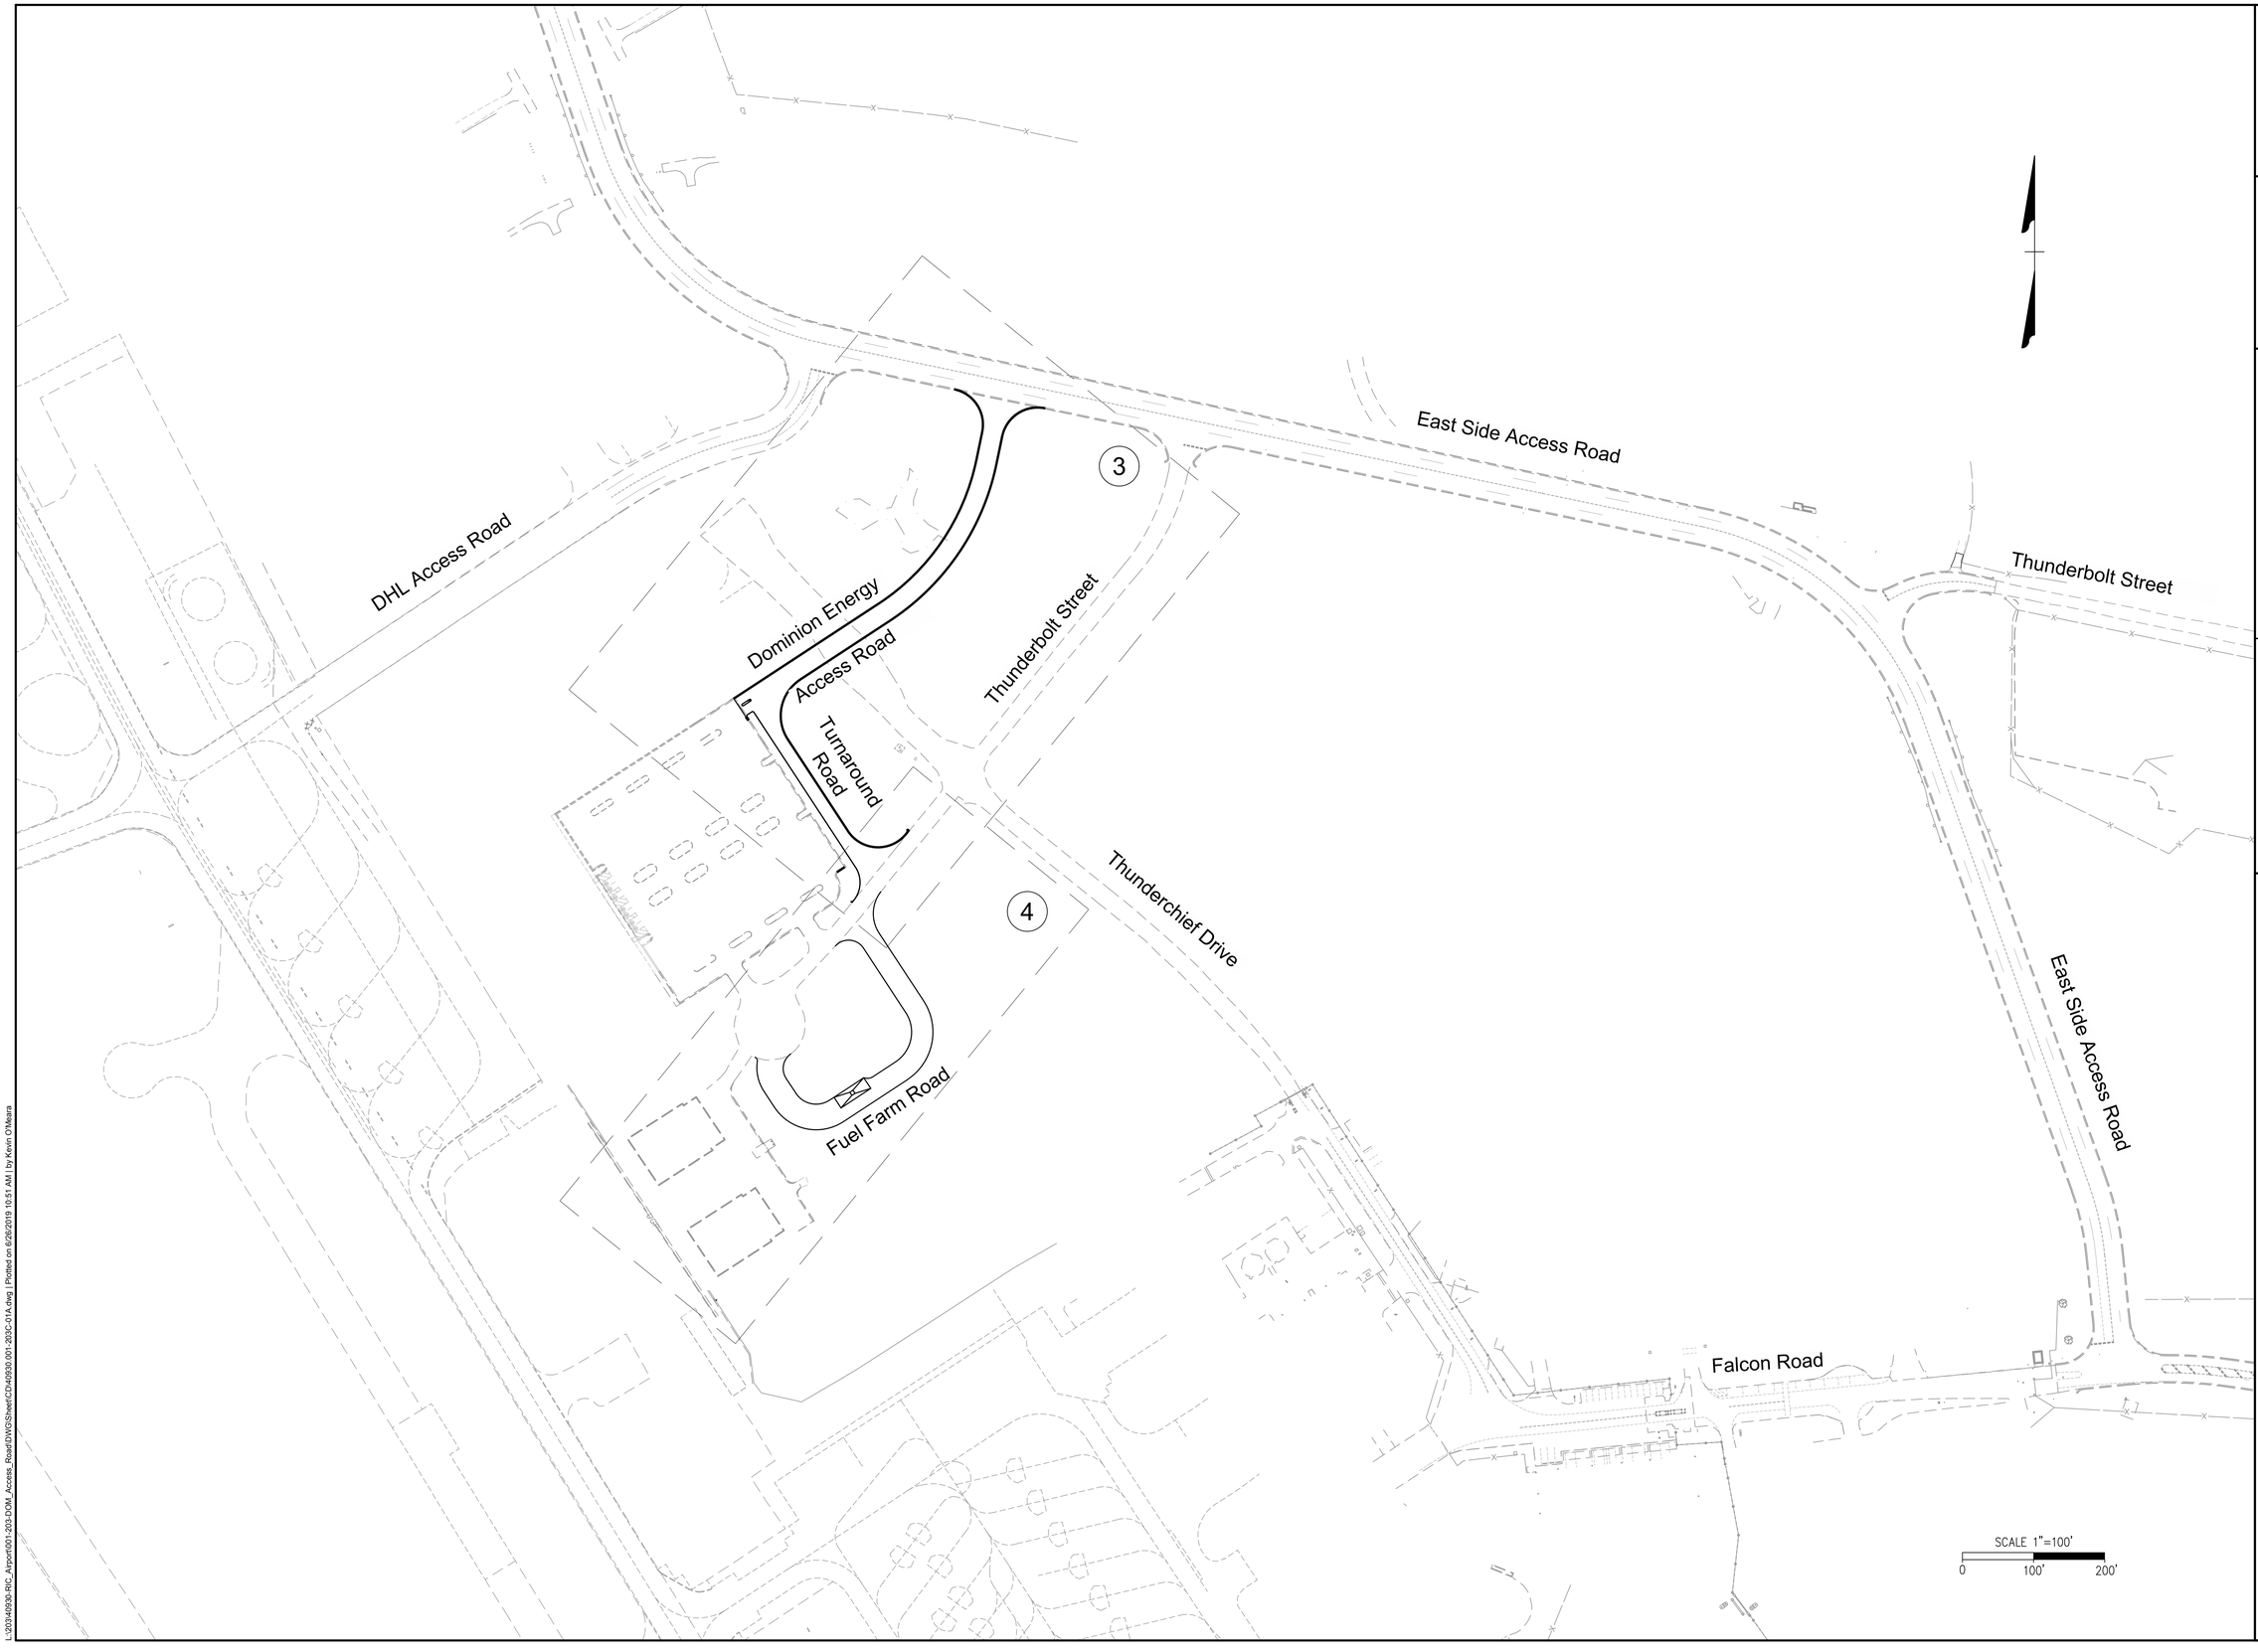

COMMONWEALTH OF VIRGINIA
KEVIN O'MEARA
Lic. No. 049232
6/30/2019
PROFESSIONAL ENGINEER

DATE	REVISION DESCRIPTION

DATE 6/30/2019
DRAWN BY KPO
DESIGNED BY KPO
CHECKED BY CMK
SCALE 1"=100'

YOUR VISION ACHIEVED THROUGH OURS.

THIS DRAWING PREPARED AT THE **CORPORATE OFFICE**
1001 Boulders Parkway, Suite 300 | Richmond, VA 23225
TEL 804.200.5500 | FAX 804.560.1016 | www.timmons.com

TIMMONS GROUP

Site Development | Residential | Infrastructure | Technology

EAST RAMP 3 ACCESS ROAD

HENRICO COUNTY - VIRGINIA

OVERALL PLAN

JOB NO. 40930.001
SHEET NO. 01A

These plans and associated documents are the exclusive property of TIMMONS GROUP and may not be reproduced in whole or in part and shall not be used for any purpose whatsoever, inclusive, but not limited to construction, bidding, and/or construction staking without the express written consent of TIMMONS GROUP.

L:\2030\40930-RIC_Airport\001-203-DOM_Access_Road\DWG\Sheet\CD\40930.001-203C-01A.dwg | Plotted on 6/26/2019 10:51 AM | by Kevin O'Meara